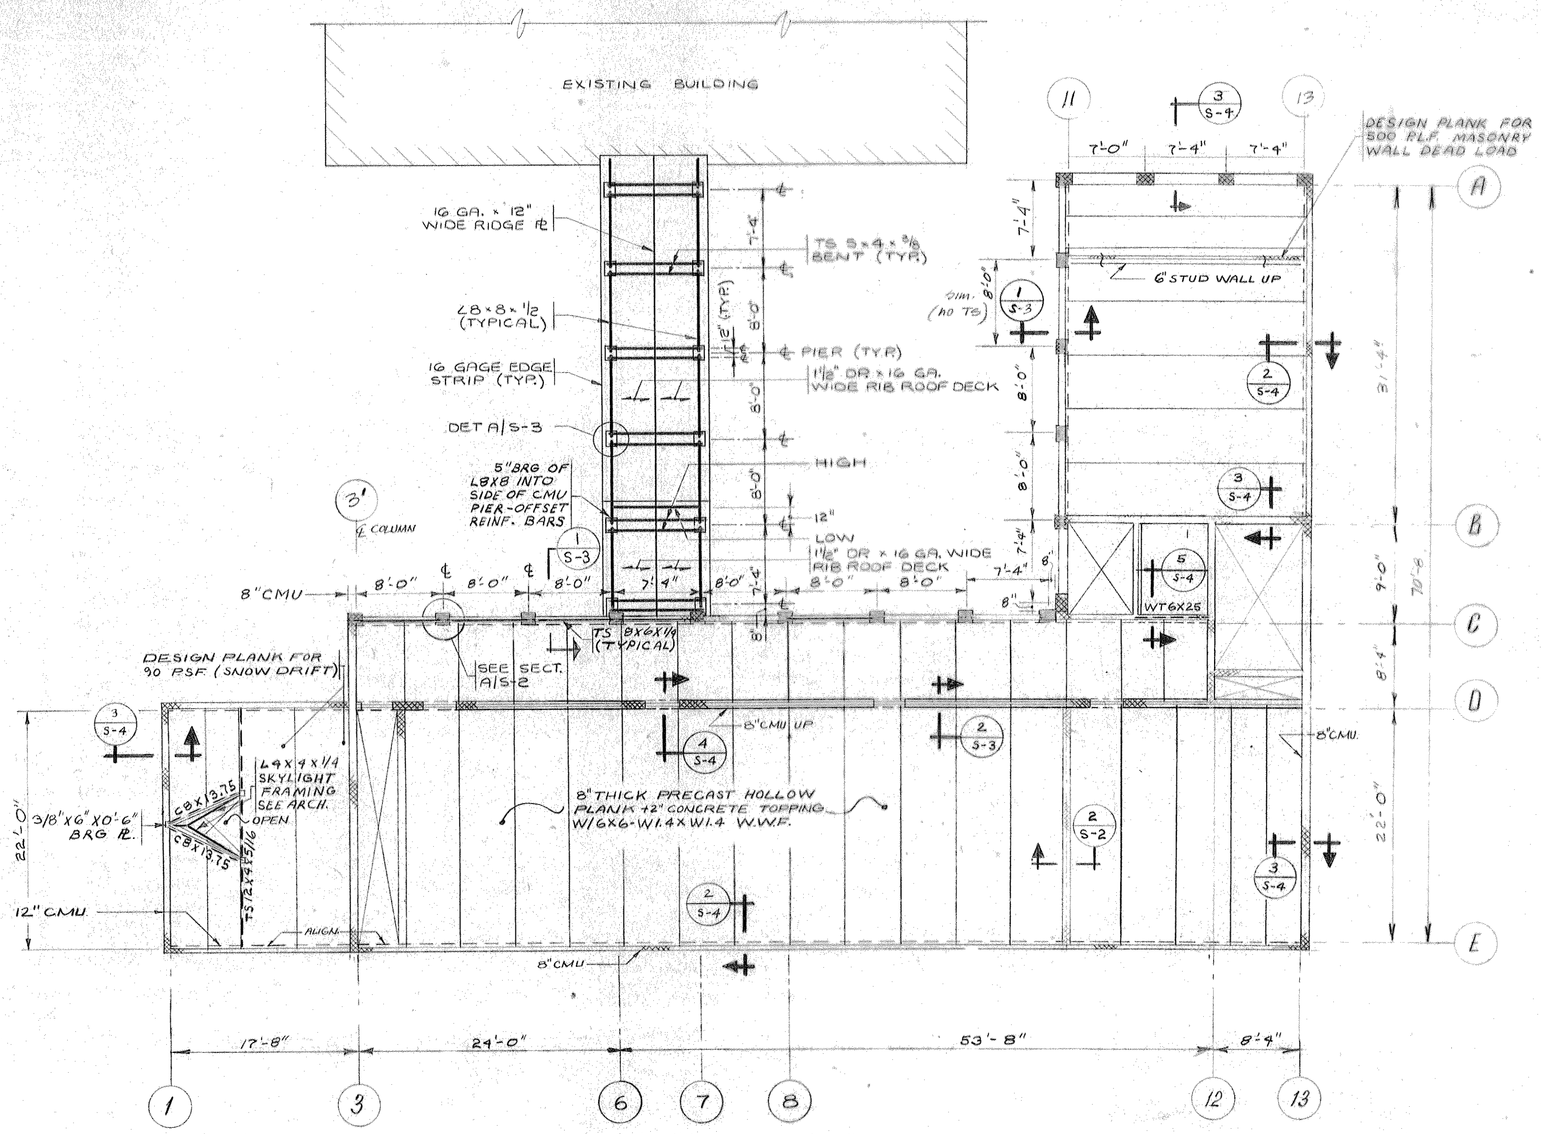


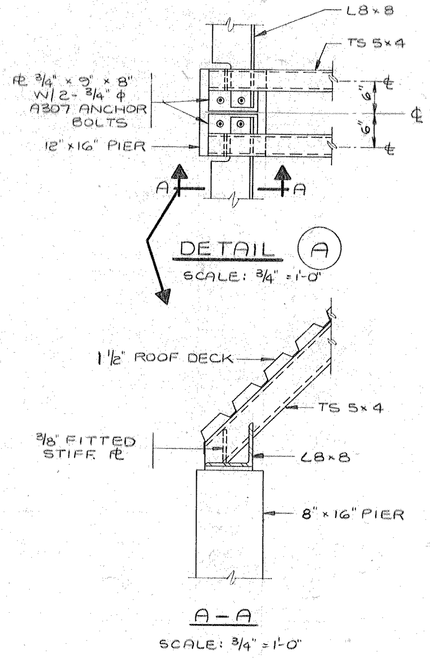


## UPPER LEVEL FRAMING PLAN
SCALE: 1/8" = 1'-0"

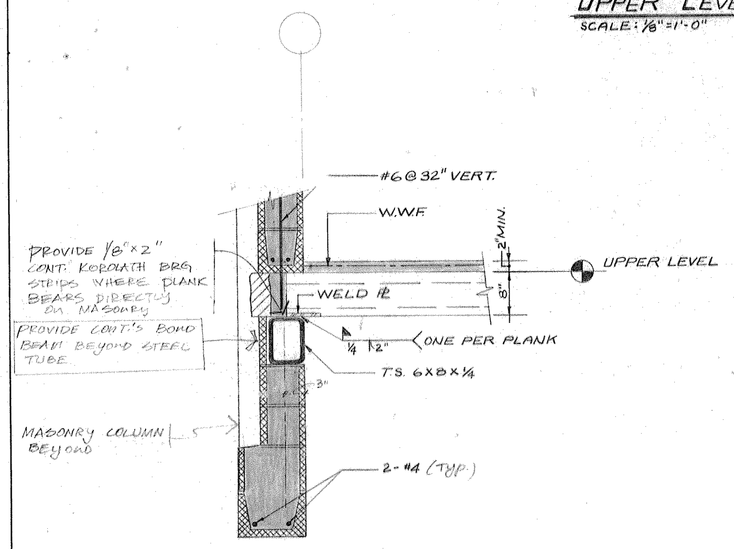


SECTION 1
SCALE: 3/4" = 1'-0"

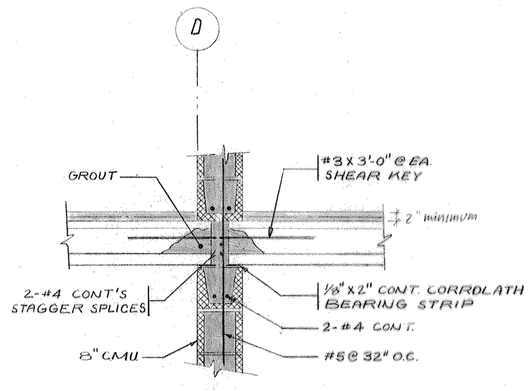


SECTION 2
SCALE: 3/4" = 1'-0"

SCHWARTZ / SILVER ARCHITECTS
313 CONGRESS STREET
BOSTON, MASSACHUSETTS
02210 (617) 542-6650

MERRIMACK VALLEY HEBREW ACADEMY
GLACIAL OVAL
LOWELL MASSACHUSETTS

| REV. NO. | DATE | DESCRIPTION |
|---|---|---|
| DATE: 7-11-86 | | |

UPPER LEVEL PLAN
SECTIONS & DETAILS

S-3